NAME OF THE WORK: Improvements To Roads And Drains At Tanisandra Dasarahalli Saraipalya And Bharathnagar And Surrounding Area In Ward No 06 Byatarayanapura Sub Division Package-3 (Old Annuxure-2) Go Si No 109,110,111. Comprehensive Development And Improvements To Roads And Drains Rachenahalli And Surrounding Area In Ward No 6&7 Byatarayanapura Sub Division Package -2 (Old Annuxure-2) Go Sl No 12and 113

Fourth and Part Bill

Key Map

BOOK NO – 04

Scanned by CamScanner

BALAJI KRUPA LAYOUT

NOTES:-

1) Do Not Scale The Drawings
2) All Dimensions Are In meters

INDEX

Asphalt Road

PROJECT	Improvements to roads and drains at Tanisandra Dasarahalli Saralpalya and Bharathnagara and Surrounding area in ward no. 06 Byatarayanapura Sub Division Package-3 (Old A nnuxure-2) Go Sl No109,110,111,Comprehensive development and Improvements to roads and drains Rachenahalli and surrounding area in ward No 6 and 7 Byatarayanapura Sub Division Package-2 (Old Annaxture-2) Go Sl No 112 and 113
CLIENT	BBMP

RUDRAPRASAD CONSULTANTS
STRUCTURAL ENGINEERS, ARCHITECTS
& PROJECT MANAGEMENT CONSULTANTS

Scanned by CamScanner

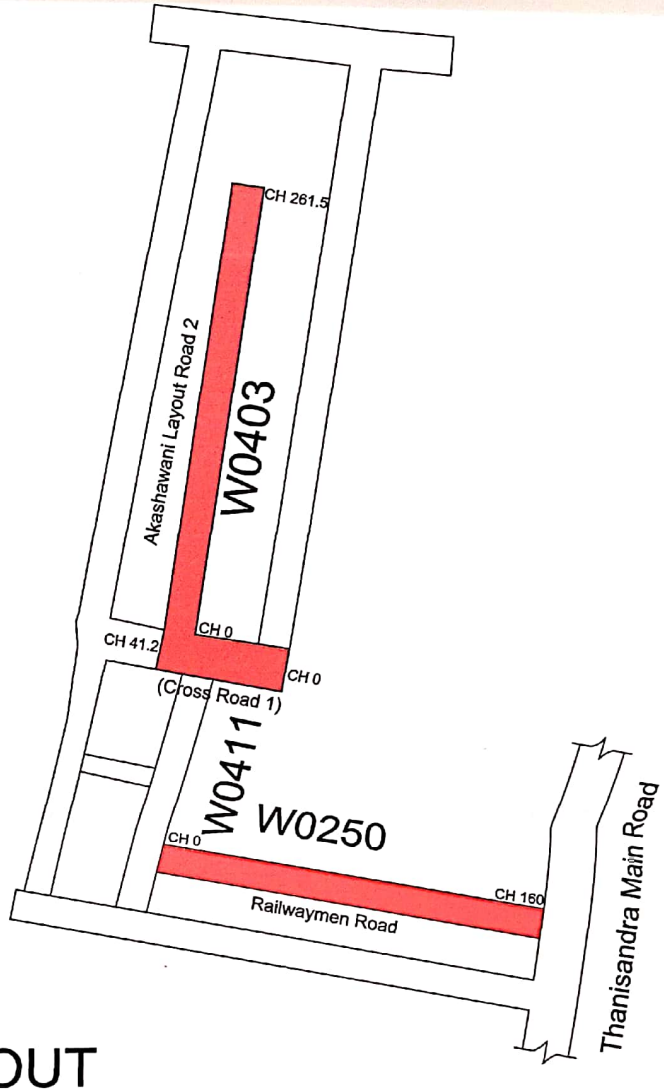

RAILWAYMEN LAYOUT

NOTES:-

1) Do Not Scale The Drawings

2) All Dimensions Are In meters

INDEX

Asphalt Road

PROJECT	Improvements to roads and drains at Tanisandra Dasarahalli Saralpalya and Bharathnagara and Surrounding area in ward no. 06 Byatarayanapura Sub Division Package-3 (Old A nnuxure-2) Go Sl No109,110,111,Comprehensive development and improvements to roads and drains Rachenahalli and surrounding area in ward No 6 and 7 Byatarayanapura Sub Division Package-2 (Old Annaxture-2) Go Sl No 112 and 113
CLIENT	BBMP

RUDRAPRASAD CONSULTANTS
STRUCTURAL ENGINEERS, ARCHITECTS
& PROJECT MANAGEMENT CONSULTANTS
No. 3 7th MAIN,
MALLESWARAM BANGALORE-560003
Ph : 23444601
Mob : 91-9448227063,91-9972924526
E-mail: rudraprasad3@rediffmail.com
Web: www.arkengineers.com

Scanned by CamScanner

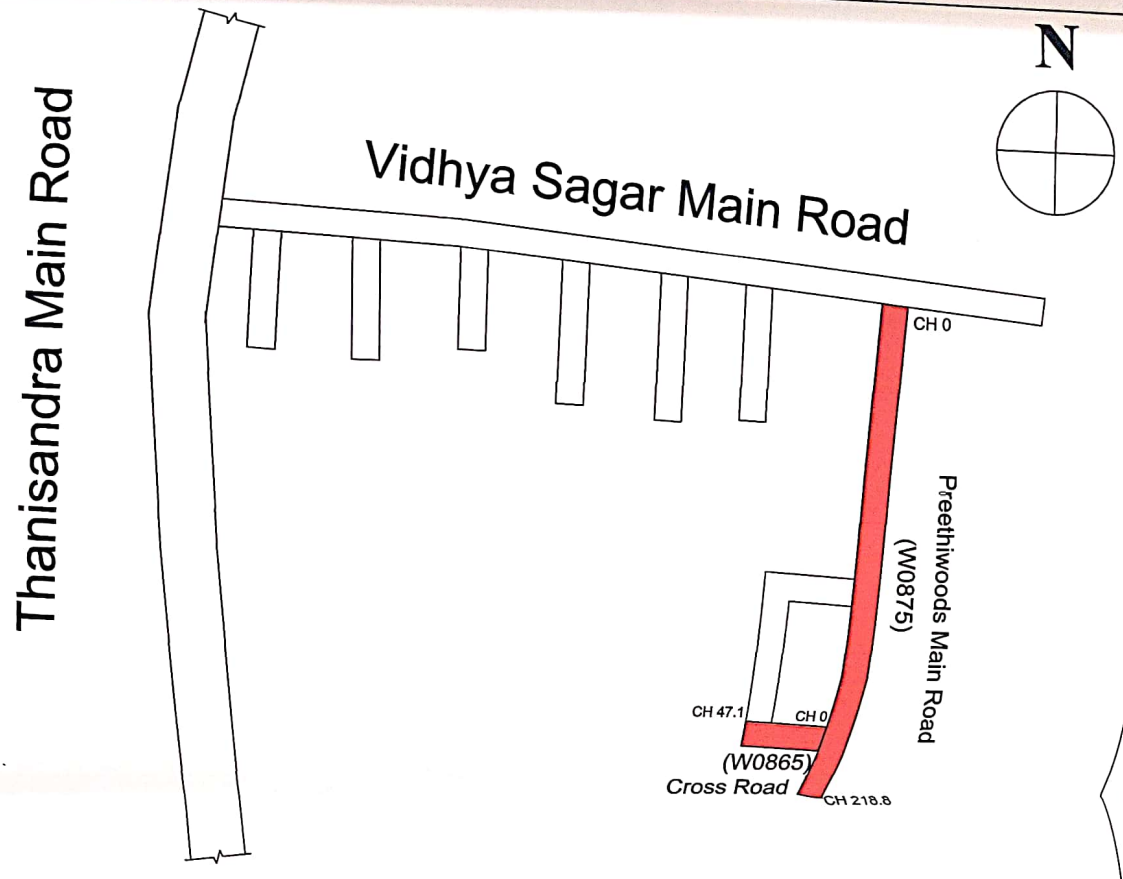

VIDYANAGAR

NOTES:-

1) Do Not Scale The Drawings

2) All Dimensions Are In meters

INDEX

Asphalt Road

PROJECT	Improvements to roads and drains at Tanisandra Dasarahalli Sarakpalya and Bharathnagara and Surrounding area in ward no. 06 Byatarayanapura Sub Division Package-3 (Old Annuxure-2) Go SI No109,110,111,Comprehensive development and improvements to roads and drains Rachenahalli and surrounding area in ward No 6 and 7 Byatarayanapura Sub Division Package-2 (Old Annaxture-2) Go SI No 112 and 113
CLIENT	ಸಹಾಯಕ ಅಭಿಯಂತರರು ಬಿ.ಬಿ.ಎಂ.ಪಿ ಬ್ಯಾಟರಾಯನಪುರ ಉಪ ವಿಭಾಗ BBMP ಸಹಾಯಕ ಕಾರ್ಯಪಾಲಕ ಅಭಿಯಂತರರು ಬ್ಯಾಟರಾಯನಪುರ ಉಪ ವಿಭಾಗ ಬೆಂಗಳೂರು-24

RUDRAPRASAD CONSULTANTS
STRUCTURAL ENGINEERS, ARCHITECTS
& PROJECT MANAGEMENT CONSULTANTS
No. 3 7th MAIN,
MALLESWARAM BANGALORE-560003
Ph : 2344401
Mob : 91-9448227083,91-9972924526
E-mail: rudraprasad3@rediffmail.com
Web: www.arkengineers.com

Scanned by CamScanner

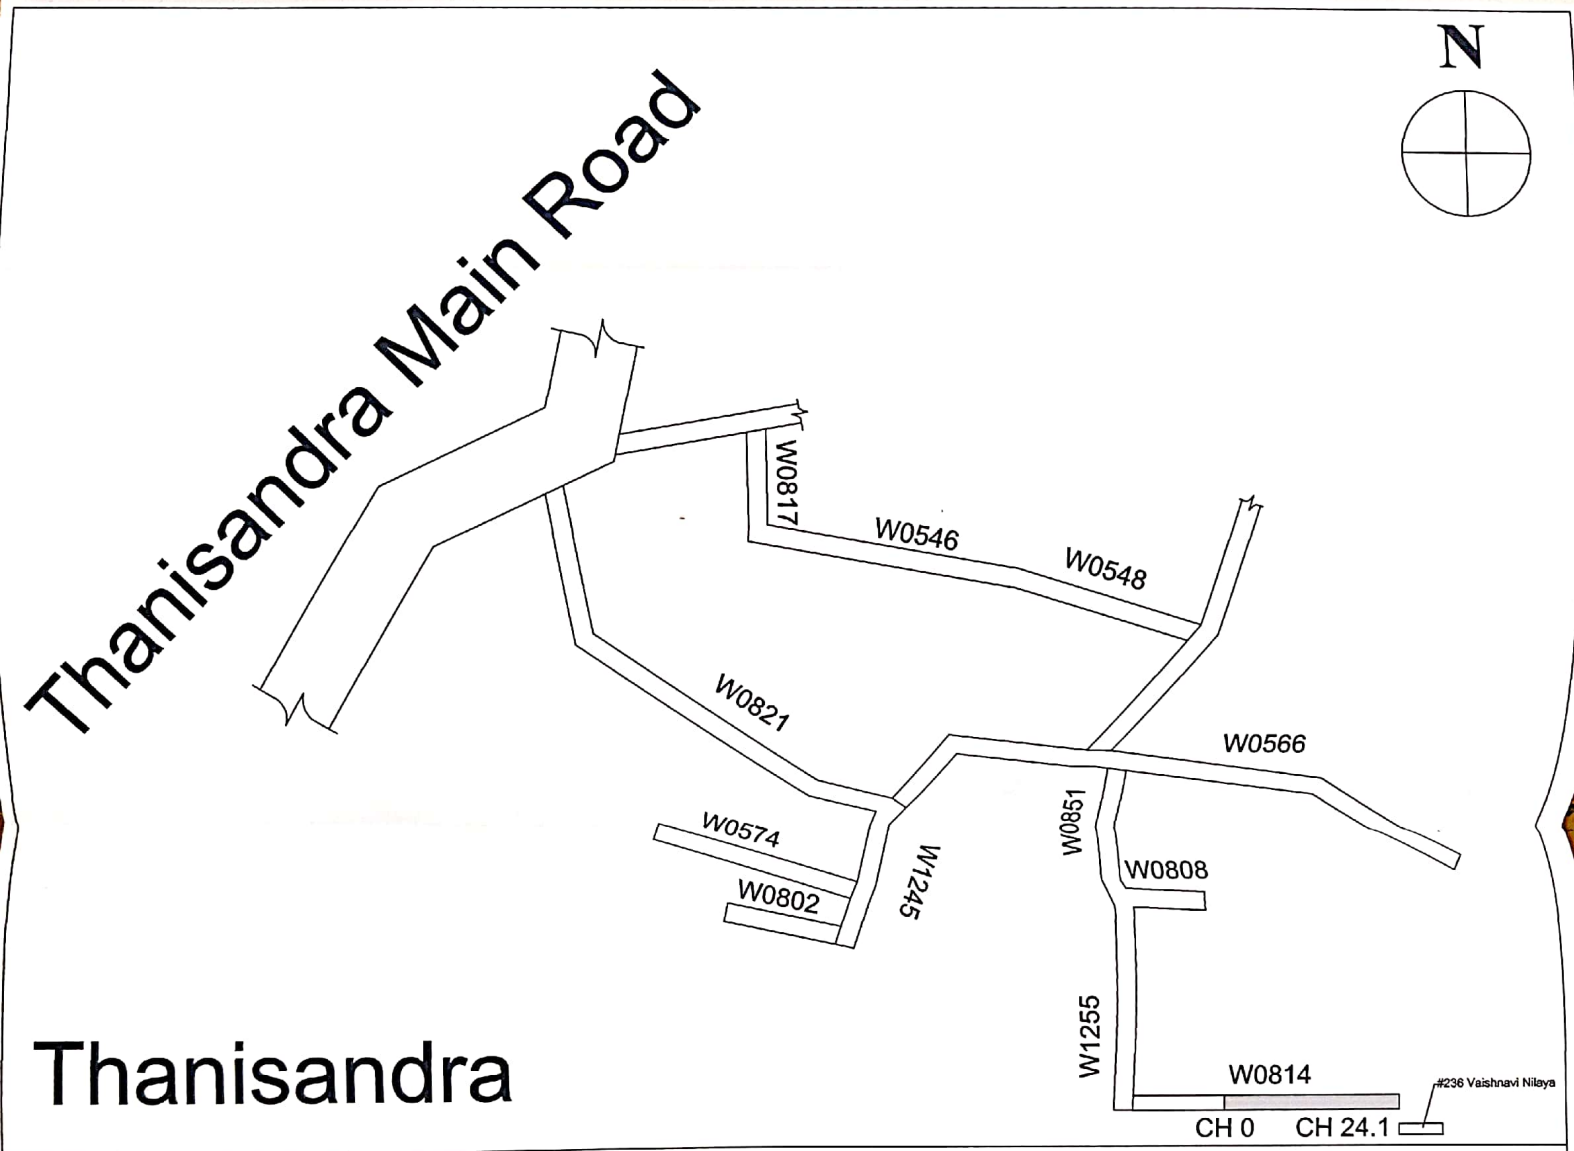

Thanisandra

NOTES:-

1) Do Not Scale The Drawings

2) All Dimensions Are In meters

INDEX

C.C Road

PROJECT	Improvements to roads and drains at Tanisandra Dasarahalli Saralpalya and Bharathnagara and Surrounding area in ward no. 08 Byatarayanapura Sub Division Package-3 (Old A nnuxure-2) Go SI No109,110,111,Comprehensive development and Improvements to roads and drains Rachenahalli and surrounding area in ward No 6 and 7 Byatarayanapura Sub Division Package-2 (Old Annaxture-2) Go SI No 112 and 113
CLIENT	BBMP ಸಹಾಯಕ ಅಭಿಯಂತರರು ಬಿ.ಬಿ.ಎಂ.ಪಿ ಬ್ಯಾಟರಾಯನಪುರ ಉಪ ವಿಭಾಗ ಸಹಾಯಕ ಕಾರ್ಯಪಾಲಕ ಅಭಿಯಂತರರ ಬ್ಯಾಟರಾಯನಪುರ ಉಪ ವಿಭಾಗ ಬಿ.ಬಿ.ಎಂ.ಪಿ, ಬೆಂಗಳೂರು-26

RUDRAPRASAD CONSULTANTS

STRUCTURAL ENGINEERS, ARCHITECTS & PROJECT MANAGEMENT CONSULTANTS

No. 3 7th MAIN,
MALLESWARAM BANGALORE-560003
Ph : 23444801
Mob : 91-9448227083,91-9972924526
E-mail: rudraprasad3@rediffmail.com
Web: www.arkengineers.com

Scanned by CamScanner

Scanned by CamScanner

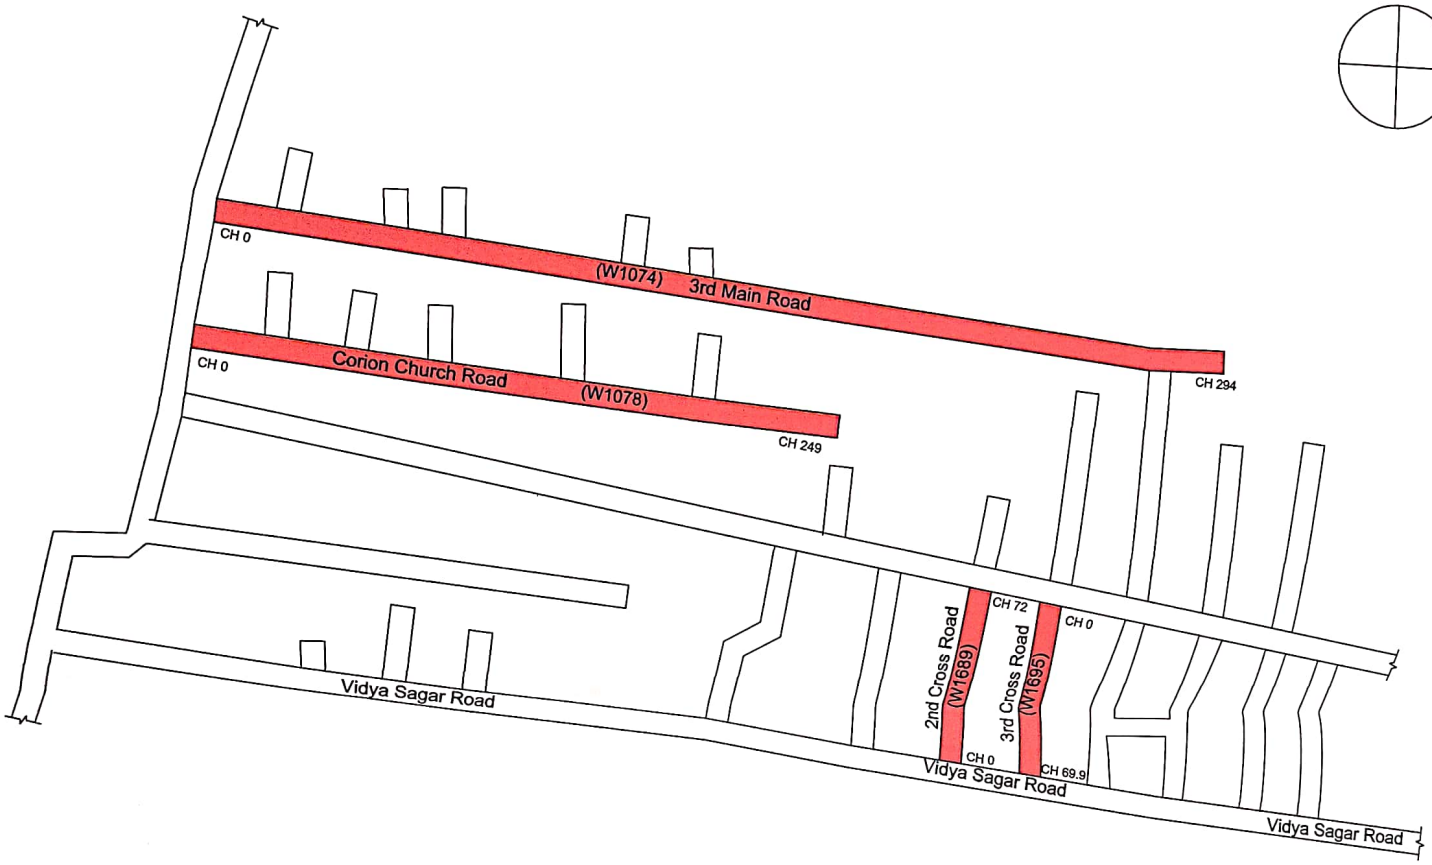

AFZAL LAYOUT

NOTES:-

1) Do Not Scale The Drawings

2) All Dimensions Are In meters

INDEX

Asphalt Road

PROJECT	Improvements to roads and drains at Tanisandra Dasarahalli Saralpalya and Bharathnagara and Surrounding area in ward no. 06 Byatarayanapura Sub Division Package-3 (Old A nnuxure-2) Go Sl No109,110,111,Comprehensive development and Improvements to roads and drains Rachenahalli and surrounding area in ward No 6 and 7 Byatarayanapura Sub Division Package-2 (Old Annaxture-2) Go Sl No 112 and 113
CLIENT	BBMP ಸಹಾಯಕ ಅಭಿಯಂತರರು ಬಿ.ಬಿ.ಎಂ.ಪಿ ಬ್ಯಾಟರಾಯನಪುರ ಉಪ ವಿಭಾಗ ಸಹಾಯಕ ಕಾರ್ಯಪಾಲಕ ಅಭಿಯಂತರರ ಬ್ಯಾಟರಾಯನಪುರ ಉಪ ವಿಭಾಗ ಬೆಂಗಳೂರು-26

RUDRAPRASAD CONSULTANTS
STRUCTURAL ENGINEERS, ARCHITECTS
& PROJECT MANAGEMENT CONSULTANTS
No. 3 7th MAIN,
MALLESWARAM BANGALORE-560003
Ph : 23444601
Mob : 91-9448227083,91-9972924526
E-mail: rudraprasad34@rediffmail.com
Web: www.arkengineers.com

BHARATH NAGAR

NOTES:-

1) Do Not Scale The Drawings

2) All Dimensions Are In meters

INDEX

Asphalt Road

PROJECT	Improvements to roads and drains at Tanisandra Dasarahalli Saralpalya and Bharathnagara and Surrounding area in ward no. 06 Byatarayanapura Sub Division Package-3 (Old A nnuxure-2) Go Sl No109,110,111,Comprehensive development and improvements to roads and drains Rachenahalli and surrounding area in ward No 6 and 7 Byatarayanapura Sub Division Package-2 (Old Annaxture-2) Go Sl No 112 and 113
CLIENT	BBMP ಸಹಾಯಕ ಅಭಿಯಂತರರು ಬಿ.ಬಿ.ಎಂ.ಪ ಬ್ಯಾಟರಾಯನಪುರ ಉಪ ವಿಭಾಗ ಕಾರ್ಯನಿರ್ವಾಹಕ ಅಭಿಯಂತರರು ಬ್ಯಾಟರಾಯನಪುರ ಉಪ ವಿಭಾಗ ಬೆಂಗಳೂರು-26

RUDRAPRASAD CONSULTANTS
STRUCTURAL ENGINEERS, ARCHITECTS & PROJECT MANAGEMENT CONSULTANTS
No. 3 7th MAIN, MALLESWARAM BANGALORE-560003
Ph : 23444601
Mob : 91-9448227083,91-9972924526
E-mail: rudraprasad34ra@rediffmail.com
Web: www.arkengineers.com

Scanned by CamScanner

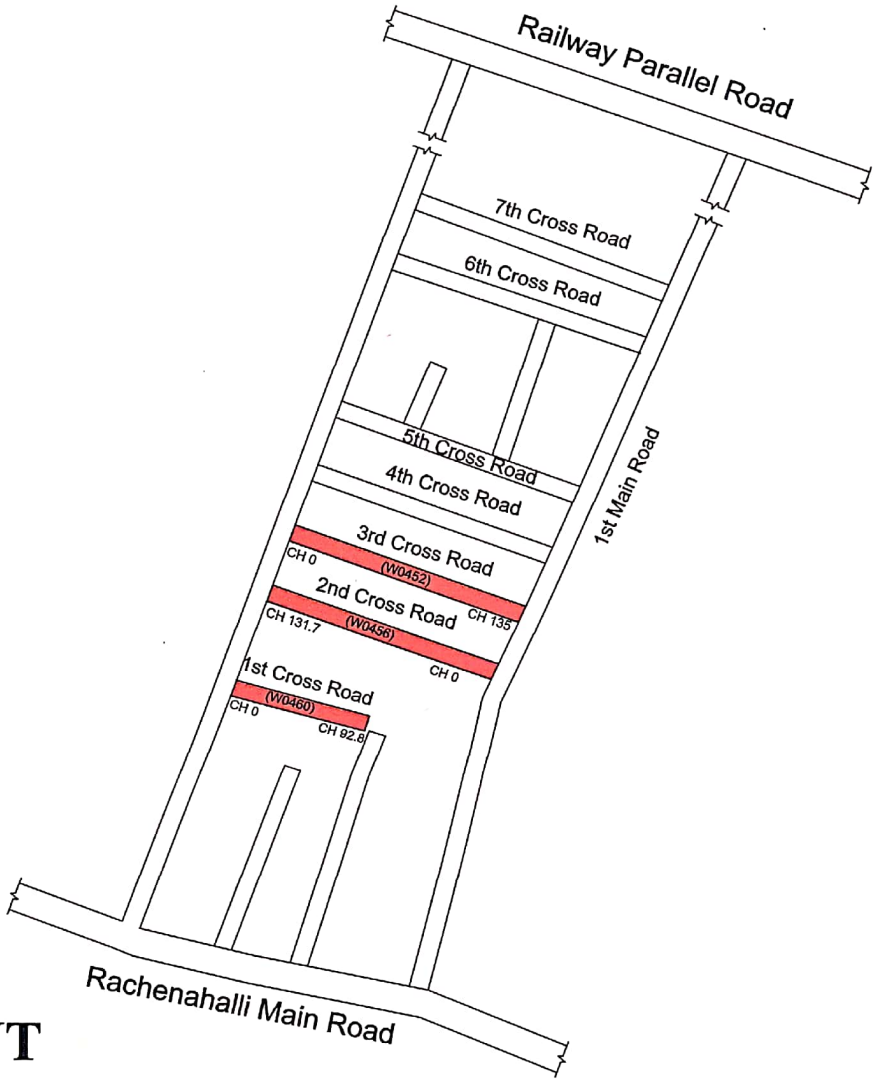

P&T LAYOUT

NOTES:-

1) Do Not Scale The Drawings

2) All Dimensions Are In meters

INDEX

Asphalt Road

PROJECT	Improvements to roads and drains at Tanisandra Dasarahalli Saralpalya and Bharathnagara and Surrounding area in ward no. 06 Byatarayanapura Sub Division Package-3 (Old A nnuxure-2) Go Sl No109,110,111,Comprehensive development and Improvements to roads and drains Rachenahalli and surrounding area in ward No 6 and 7 Byatarayanapura Sub Division Package-2 (Old Annaxture-2) Go Sl No 112 and 113
CLIENT	BBMP

RUDRAPRASAD CONSULTANTS

STRUCTURAL ENGINEERS, ARCHITECTS & PROJECT MANAGEMENT CONSULTANTS

No. 3 7th MAIN,
MALLESWARAM BANGALORE-560003
Ph : 23444801
Mob : 91-9448227083,91-9972924528
E-mail: rudraprasad3@rediffmail.com
Web: www.arkengineers.com

Scanned by CamScanner

ANJANADRI LAYOUT

NOTES:-

1) Do Not Scale The Drawings

2) All Dimensions Are In meters

INDEX

Asphalt Road

PROJECT	Improvements to roads and drains at Tanisandra Dasarahalli Saralpalya and Bharathnagara and Surrounding area in ward no. 06 Byatarayanapura Sub Division Package-3 (Old A nnuxure-2) Go Sl No109,110,111,Comprehensive development and Improvements to roads and drains Rachenahalli and surrounding area in ward No 6 and 7 Byatarayanapura Sub Division Package-2 (Old Annaxture-2) Go Sl No 112 and 113
CLIENT	BBMP

ಸಹಾಯಕ ಅಭಿಯಂತರರು
ಬಿ.ಬಿ.ಎಂ.ಪಿ ಬ್ಯಾಟರಾಯನಪುರ ಉಪ ವಿಭಾಗ

ಸಹಾಯಕ ಆಯುಕ್ತರು/ಕಾರ್ಯಪಾಲಕ ಅಭಿಯಂತರರು
ಬ್ಯಾಟರಾಯನಪುರ ಉಪ ವಿಭಾಗ
ಬಿ.ಬಿ.ಎಂ.ಪಿ. ಬೆಂಗಳೂರು-26

RUDRAPRASAD CONSULTANTS
STRUCTURAL ENGINEERS, ARCHITECTS
& PROJECT MANAGEMENT CONSULTANTS
No. 3 7th MAIN,
MALLESWARAM BANGALORE-560003
Ph : 23444801
Mob : 91-9448227083,91-9972224526
E-mail: rudraprasad.3@rediffmail.com
Web: www.arkengineers.com

Scanned by CamScanner

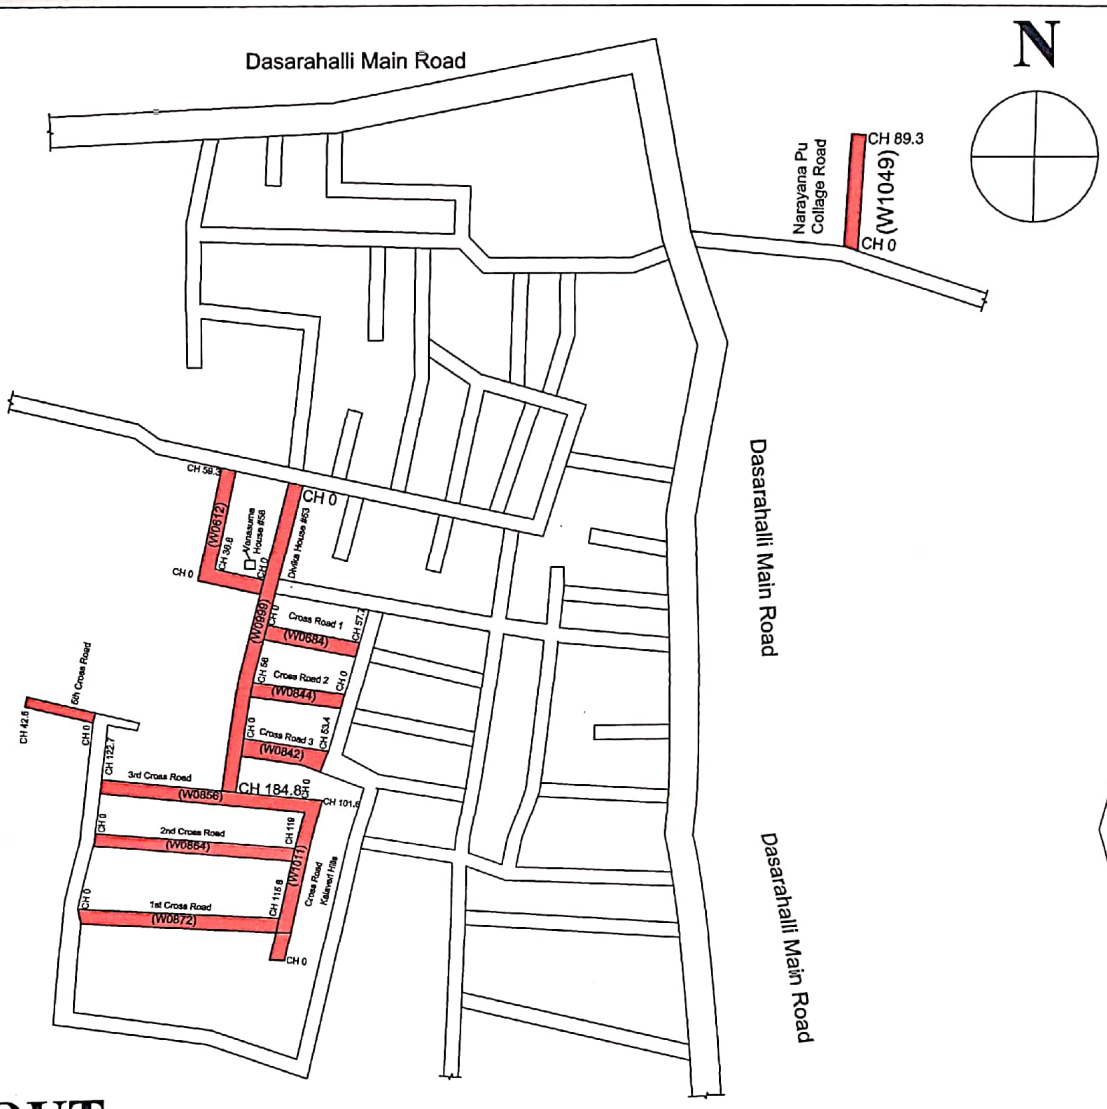

KAVERI LAYOUT

NOTES:-

1) Do Not Scale The Drawings

2) All Dimensions Are In meters

INDEX

Asphalt Road

PROJECT	Improvements to roads and drains at Tanisandra Dasarahalli Saralpalya and Bharathnagara and Surrounding area in ward no. 06 Byatarayanapura Sub Division Package-3 (Old A nnuxure-2) Go Sl No109,110,111,Comprehensive development and Improvements to roads and drains Rachenahalli and surrounding area in ward No 6 and 7 Byatarayanapura Sub Division Package-2 (Old Annexture-2) Go Sl No 112 and 113
CLIENT	BBMP ಸಹಾಯಕ ಅಧೀಯಂತರರು ಬಿ.ಬಿ.ಎಂ.ಪಿ ಬ್ಯಾಟರಾಯನಪುರ ಉಪ ವಿಭಾಗ ಸಹಾಯಕ ಕಾರ್ಯಪಾಲಕ ಅಧಿಯಂತರರ ಬ್ಯಾಟರಾಯನಪುರ ಉಪ ವಿಭಾಗ ಬಿ.ಬಿ.ಎಂ.ಪಿ. ಬೆಂಗಳೂರು-24

RUDRAPRASAD CONSULTANTS
STRUCTURAL ENGINEERS, ARCHITECTS
& PROJECT MANAGEMENT CONSULTANTS
No. 3 7th MAIN,
MALLESWARAM BANGALORE–560003
Ph : 23444501
Mob : 91–9448227083,91–9972924526
E–mail: rudraprasad3@rediffmail.com
Web: www.arkengineers.com

Scanned by CamScanner